1:100 @ A0

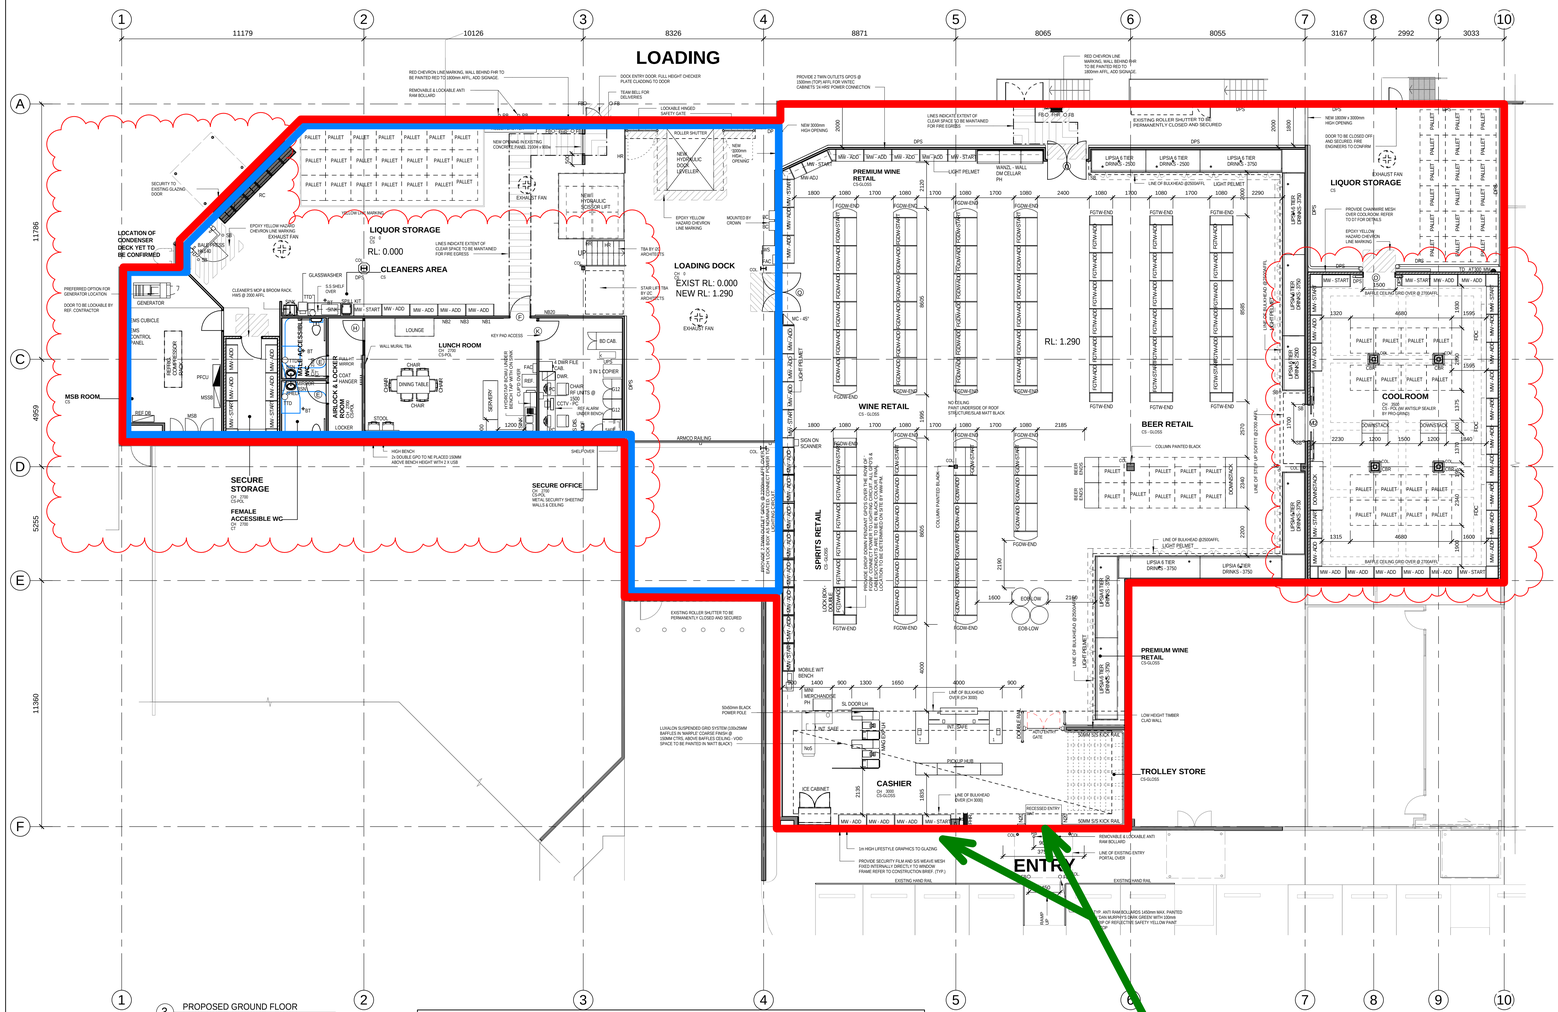
LOADING
PREMIUM WINE RETAIL
CS-GLOSS
LIQUOR STORE
CS
RL: 0.000
CLEANERS AREA
LOCATION OF CONDENSER DECK YET TO BE CONFIRMED
LOADING DOCK
EXIST RL: 0.000
NEW RL: 1.290
RL: 1.290
WINE RETAIL
CS - GLOSS
BEER RETAIL
CS - GLOSS
COOLROOM
CS - POLISHED CONCRETE
LUNCH ROOM
CS - VCT
SECURE STORAGE
FEMALE ACCESSIBLE WC
SECURE OFFICE
CS-POL
MALE ACCESSIBLE WC
SPIRITS RETAIL
CS-GLOSS
MSB ROOM
CS
TROLLEY STORE
CS-GLOSS
CASHIER
ENTRY
EXISTING ROLLER SHUTTER TO BE PERMANENTLY CLOSED AND SECURED
EXISTING ROLLER SHUTTER TO BE PERMANENTLY CLOSED AND SECURED BY PERMANENT FIXINGS
NEW HYDRAULIC DOCK LEVELLER
NEW HYDRAULIC SCISSOR LIFT
NEW 3000mm HIGH OPENING
NEW 1800mm HIGH OPENING
NEW 1800mm HIGH OPENING
NEW 2800W x 3000mm HIGH OPENING
DOOR TO BE CLOSED OFF AND SECURED. FIRE ENGINEERS TO CONFIRM
LOCKABLE HINGED SAFETY GATE
ROLLER SHUTTER
DOCK ENTRY DOOR. FULL HEIGHT CHECKER PLATE CLADDING TO DOOR
TEAM BELL FOR DELIVERIES
RED CHEVRON LINE MARKING. WALL BEHIND P/R TO BE PAINTED RED TO 1800MM AFFL. ADD SIGNAGE.
REMOVABLE & LOCKABLE ANTI RAM BOLLARD
PROVIDE 2 TWIN OUTLETS GPO'S @ 1500mm FOR AFFL FOR VM/TEC CABINETS 3X HRD POWER CONNECTION
LINES INDICATE EXTENT OF CLEAR SPACE TO BE MAINTAINED FOR FIRE EGRESS
PROVIDE CHARMAIRE MESH OVER COOLROOM. REFER TO ST FOR DETAILS
EPOXY YELLOW HAZARD CHEVRON LINE MARKING
EXHAUST FAN
MOUNTED BY OTHERS
TBA BY OTHERS
STAIR LIFT TBA BY OTHERS
SECURITY TO EXISTING GLAZING DOOR
GENERATOR
PREFERRED OPTION FOR GENERATOR LOCATION
DOOR TO BE LOCKABLE BY REF. CONTRACTOR
MS CONTROL PANEL
MS CUBICLE
MSB
REF DB
SHELVING
SHELF
SHELVES
SHELVES
SHELVES